Name of Work: Improvements To Roads and Drain at BEL layout 1st Block 3rd block 4th Block and Surronding Areas in ward no 09 (Vidyaranyapura).

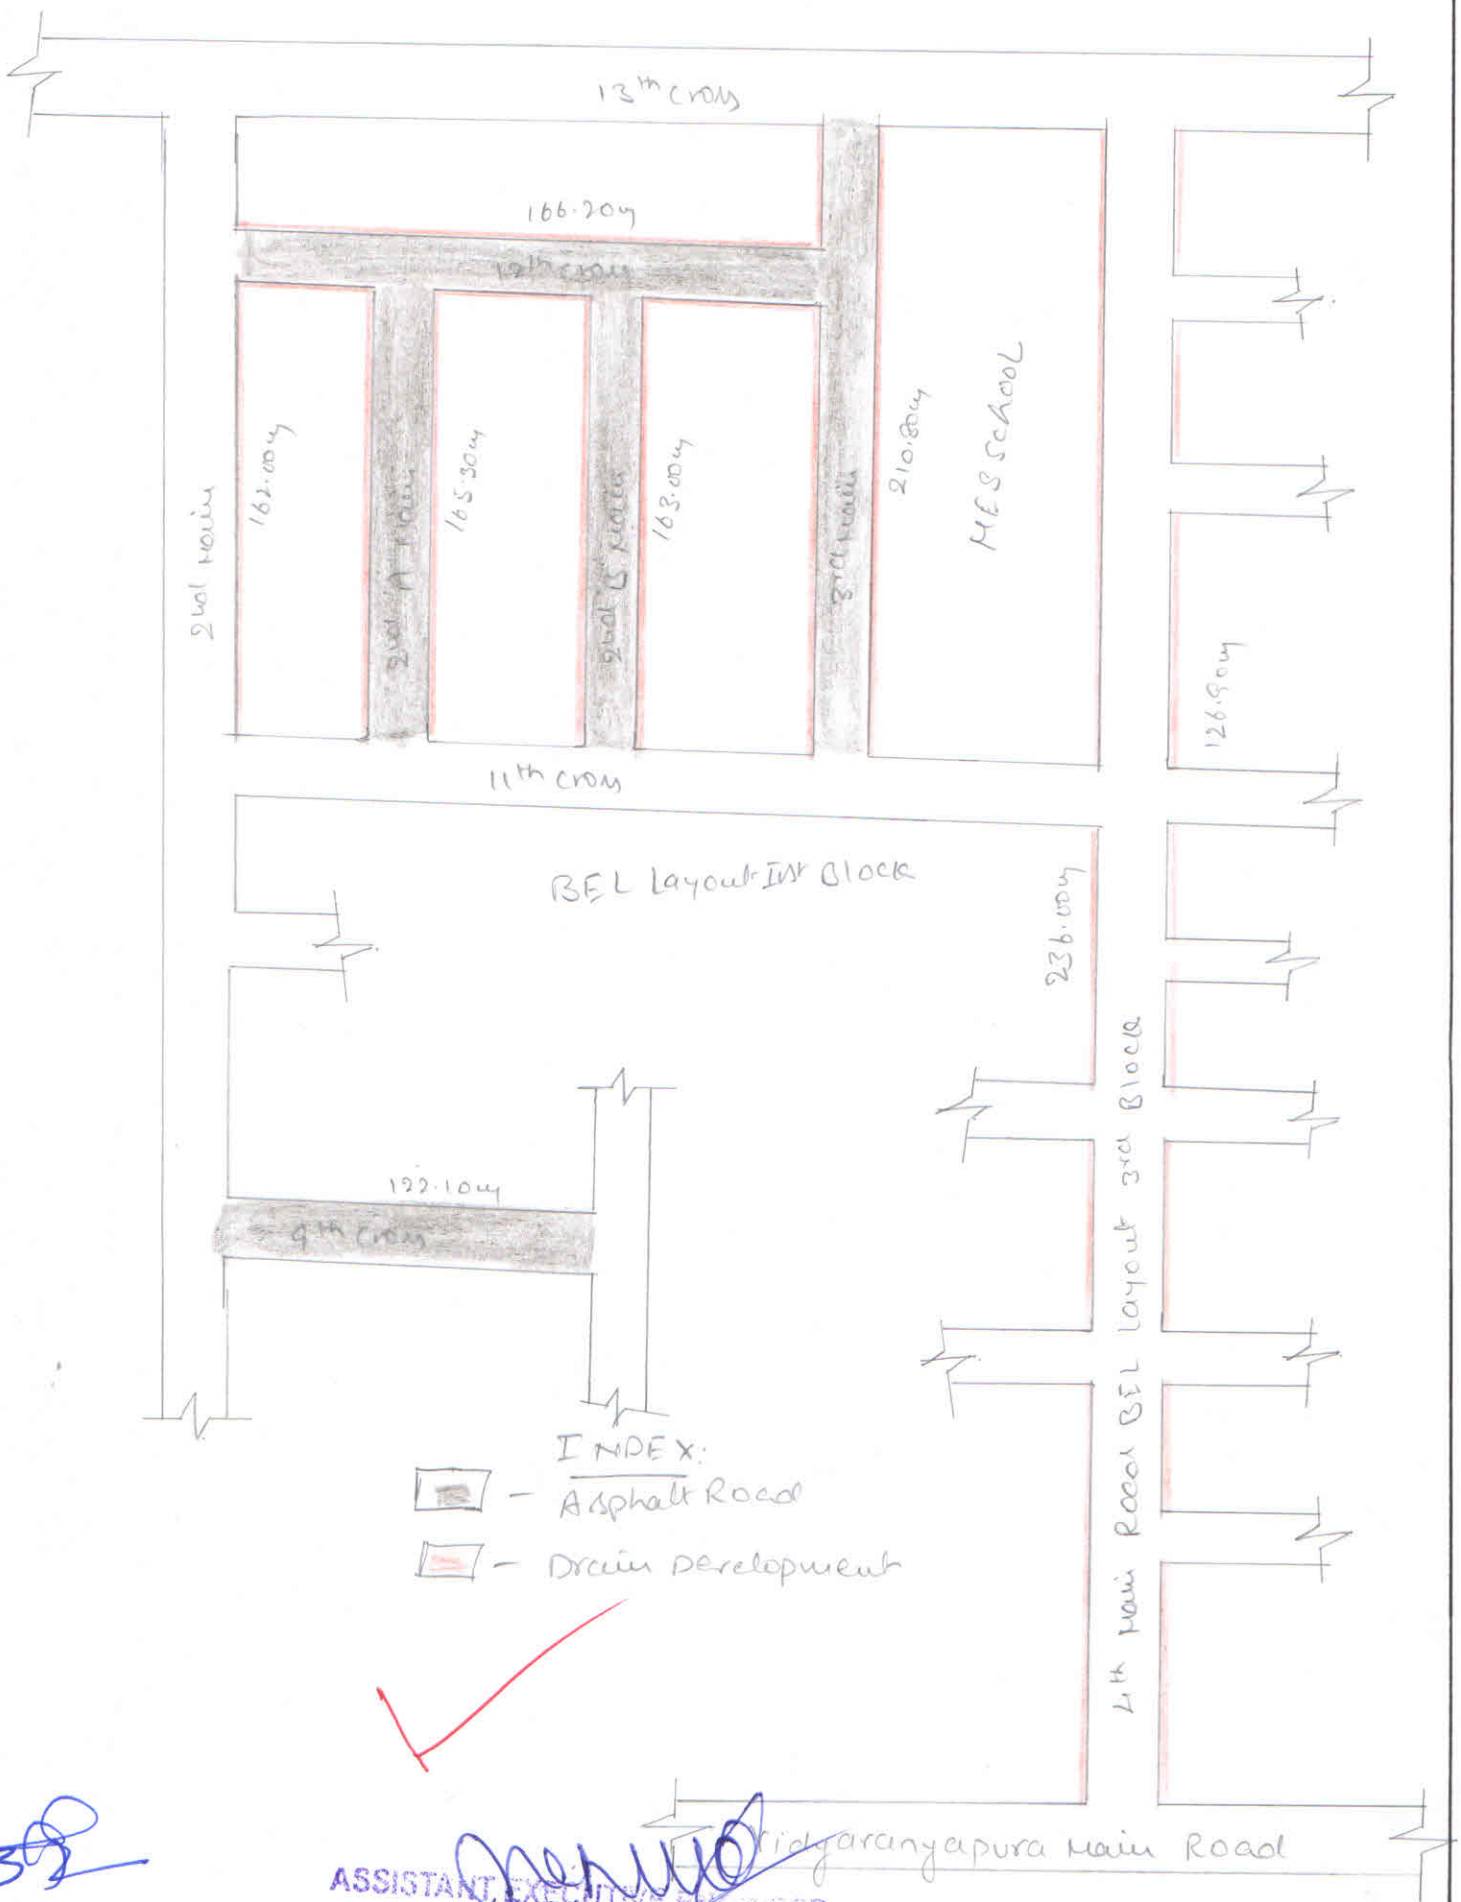

ASSISTANT EXECUTIVE ENGINEER
Vidyaranyapura Sub Division
Bruhath Bengaluru Mahanagara Palike